DLR Group
Architecture Engineering Planning Interiors

©2007, DLR Group inc., a Nebraska corporation

E3.5
10-05106-00

01-09-08 (Revisions)
ADDM CC-1, 1.17.08
ADDM CC-3, 1.23.08
ADDM CC-5, 4.30.08

SPECIAL SYSTEMS PLAN, LOWER LEVEL - AREA E
CREIGHTON PREPARATORY SCHOOL
FITNESS CENTER ADDITION & RENOVATION

ATTACHMENT NO. E14
TO ADDENDUM NO. CC-5
DATED APRIL 30, 2008

REISSUED 04.30.08
WITH ADDENDA
CC-1 TO CC-5

LEGEND NOTES

GENERAL NOTES—THIS SHEET:

A. SEE SHEET E3.06 FOR GENERAL NOTES.

B. PROVIDE IVORY COLORED SURFACE METAL RACEWAY AND BOXES FOR ALL CLOCKS, FIRE ALARM, DATA, VOICE, AND VIDEO DEVICES. REFER TO SPECIFICATION 270533. TYPICAL FOR ALL EXISTING CONSTRUCTION (AREAS C–G). ADDM #1

KEYED NOTES—THIS SHEET:

1. NOT USED.
2. PROVIDE 2–GANG BOX WITH (1)–3/4" C. TO ABOVE APC FOR USB CONNECTION TO SMARTBOARD.
3. TYPICAL VOICE, DATA, VIDEO DEVICE. SEE DETAIL 12/E6.3 .
4. CEILING MOUNTED PROJECTOR AND CABLING INSTALLED BY OWNER.
5. TYPICAL MULTIMEDIA OUTLET. SEE DETAIL 11/E6.3.
6. TYPICAL FA RELAY BASE FOR LOCAL RELEASE OF DOOR HOLD–OPENS.
7. TYPICAL NETWORK EQUIPMENT RACK (NIC).
8. RESERVED SPACE FOR 30"x42" CABLE ADMINISTRATION DRAWINGS (NIC).
9. PROVIDE AND INSTALL PLYWOOD BACKBOARD FOR COMMUNICATION DISTRIBUTION WALL FIELD. FIRE RATED 3/4" PAINTED FROM 4" AFF TO 8'–4" AFF. ADDM #1
10. (4)–4" C. SLEEVES WITH BUSHINGS FOR CABLE TRAY EXTENSION. SEE DETAIL 15/E6.3.
11. (4)–4" C. SLEEVES WITH BUSHINGS FOR CABLE TRAY ENTRANCE INTO COMM ROOM. TRIM SLEEVES AND INSTALL RACEWAY DROP–OUT PER SECTION 270500.
12. CONNECT EXISTING MAG DOOR HOLD OPENS TO NEAREST AVAILABLE 120 VOLT POWER. CONNECT THROUGH LOCAL FA RELAY. CONTRACTOR'S OPTION TO REPLACE MAG DOOR HOLD OPENS WITH LOW VOLTAGE TYPE AND POWER FROM FA POWER SUPPLY.
13. EXISTING MAIN NETWORK EQUIPMENT RACK AND FIBER TERMINATIONS. PROTECT EQUIPMENT AND CABLING DURING CONSTRUCTION.

NOTE:

INTERCOM SYSTEM: EQUIPMENT, MATERIALS AND LABOR OF THIS SYSTEM WILL BE PROVIDED BY OWNER. RACEWAYS, BOXES, POWER AND ASSOCIATED ELECTRICAL WORK SHALL BE PROVIDED BY ELECTRICAL CONTRACTOR. ELECTRICAL CONTRACTOR SHALL REMOVE EXISTING DEVICES AND CABLING. EXISTING DEVICES SHALL NOT BE REMOVED UNTIL APPROVED BY OWNER. ELECTRICAL CONTRACTOR TO COORDINATE EXACT ROUGH–IN AND POWER REQUIREMENTS OF REPLACEMENT SYSTEM PROVIDED BY OWNER.

CLOCK SYSTEM: EQUIPMENT, MATERIALS AND LABOR OF THIS SYSTEM WILL BE PROVIDED BY OWNER. RACEWAYS, BOXES, POWER AND ASSOCIATED ELECTRICAL WORK SHALL BE PROVIDED BY ELECTRICAL CONTRACTOR. SPECIALTY BACKBOXES WILL BE PROVIDED BY OWNER. ELECTRICAL CONTRACTOR SHALL REMOVE EXISTING DEVICES AND CABLING. EXISTING DEVICES SHALL NOT BE REMOVED UNTIL APPROVED BY OWNER. ELECTRICAL CONTRACTOR TO COORDINATE EXACT ROUGH–IN AND POWER REQUIREMENTS OF REPLACEMENT SYSTEM PROVIDED BY OWNER.

SOUND SYSTEMS: EQUIPMENT, MATERIALS AND LABOR OF THIS SECTION WILL BE PROVIDED BY OWNER. RACEWAYS, BOXES, POWER AND ASSOCIATED ELECTRICAL WORK SHALL BE PROVIDED BY ELECTRICAL CONTRACTOR. ELECTRICAL CONTRACTOR TO COORDINATE EXACT ROUGH–IN AND POWER REQUIREMENTS OF SYSTEM PROVIDED BY OWNER

FIRE ALARM SYSTEM: SEE SPECIFICATIONS FOR SYSTEM MODIFICATIONS. DRAWINGS AND SUBMITTALS SHALL BE MODIFIED BY CONTRACTOR SUBSEQUENT TO RECEIPT OF WAIVER BY AHJ.

KEY PLAN

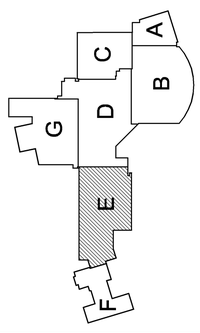

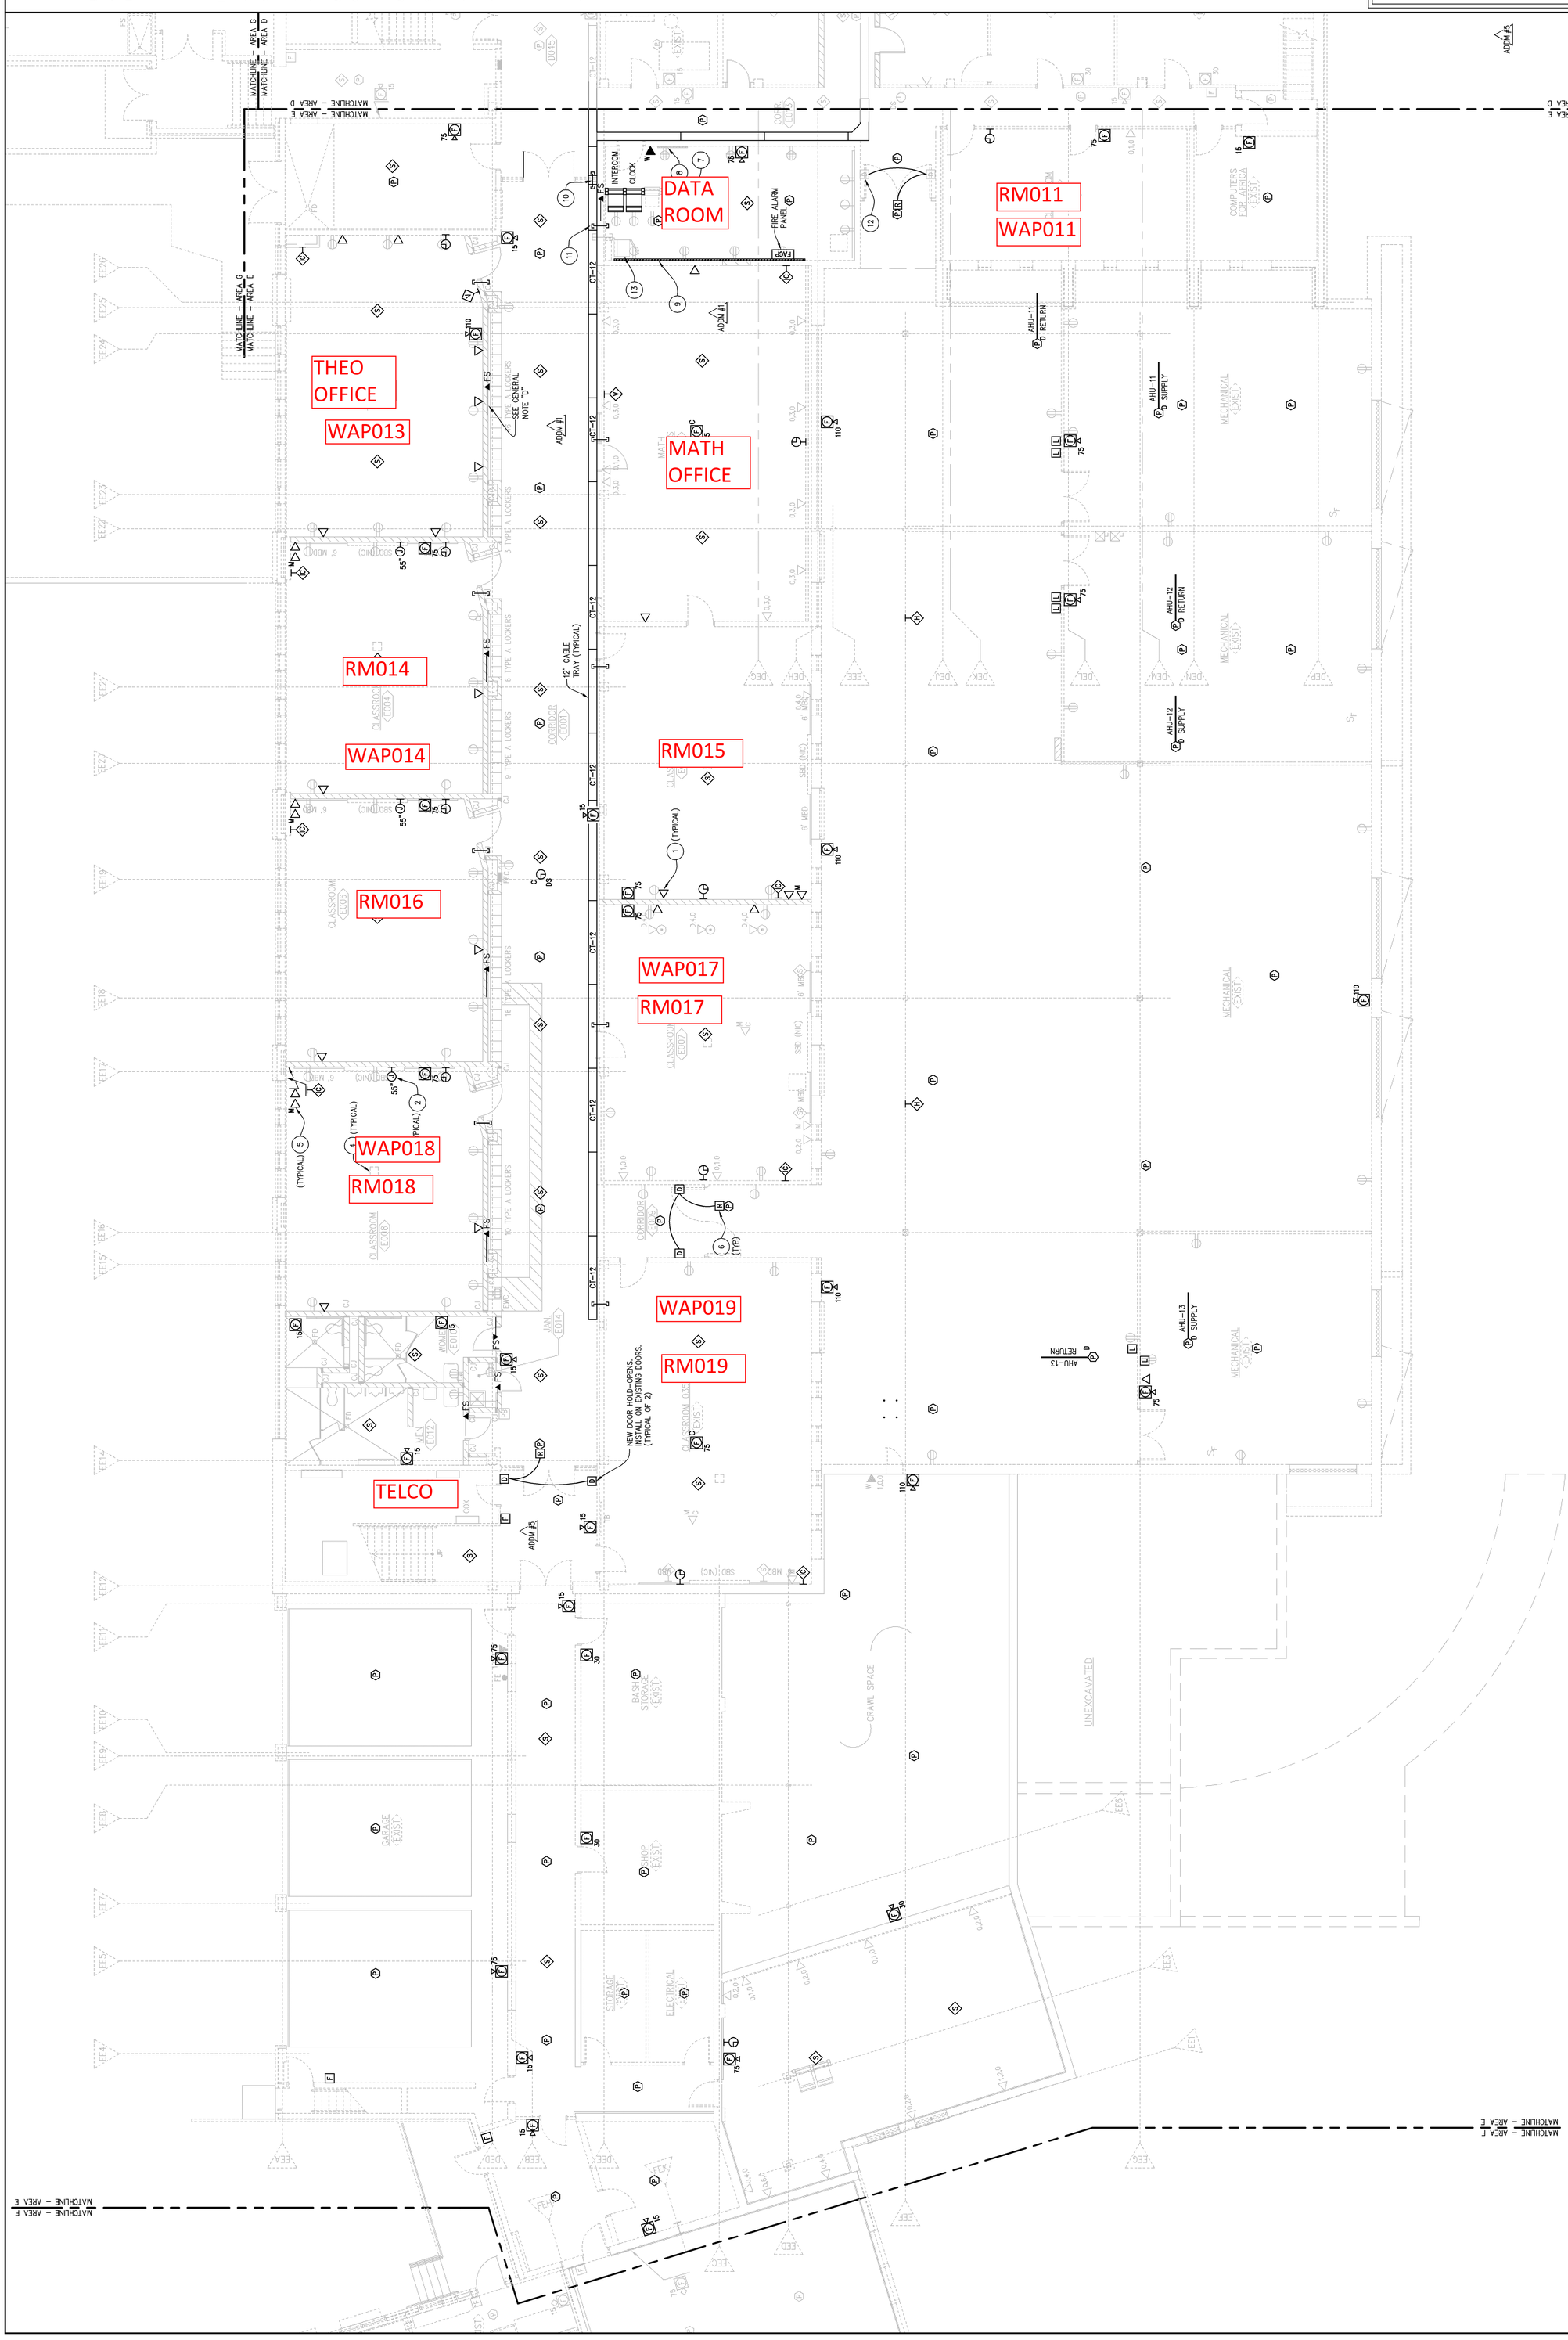

SPECIAL SYSTEMS PLAN, LOWER LEVEL - AREA E

SCALE: 1/8" = 1'–0"

PLAN NORTH
TRUE NORTH